Rev

Drawing Number HIAM/22-23/S1035/001

DO NOT SCALE

100 0 10

A1

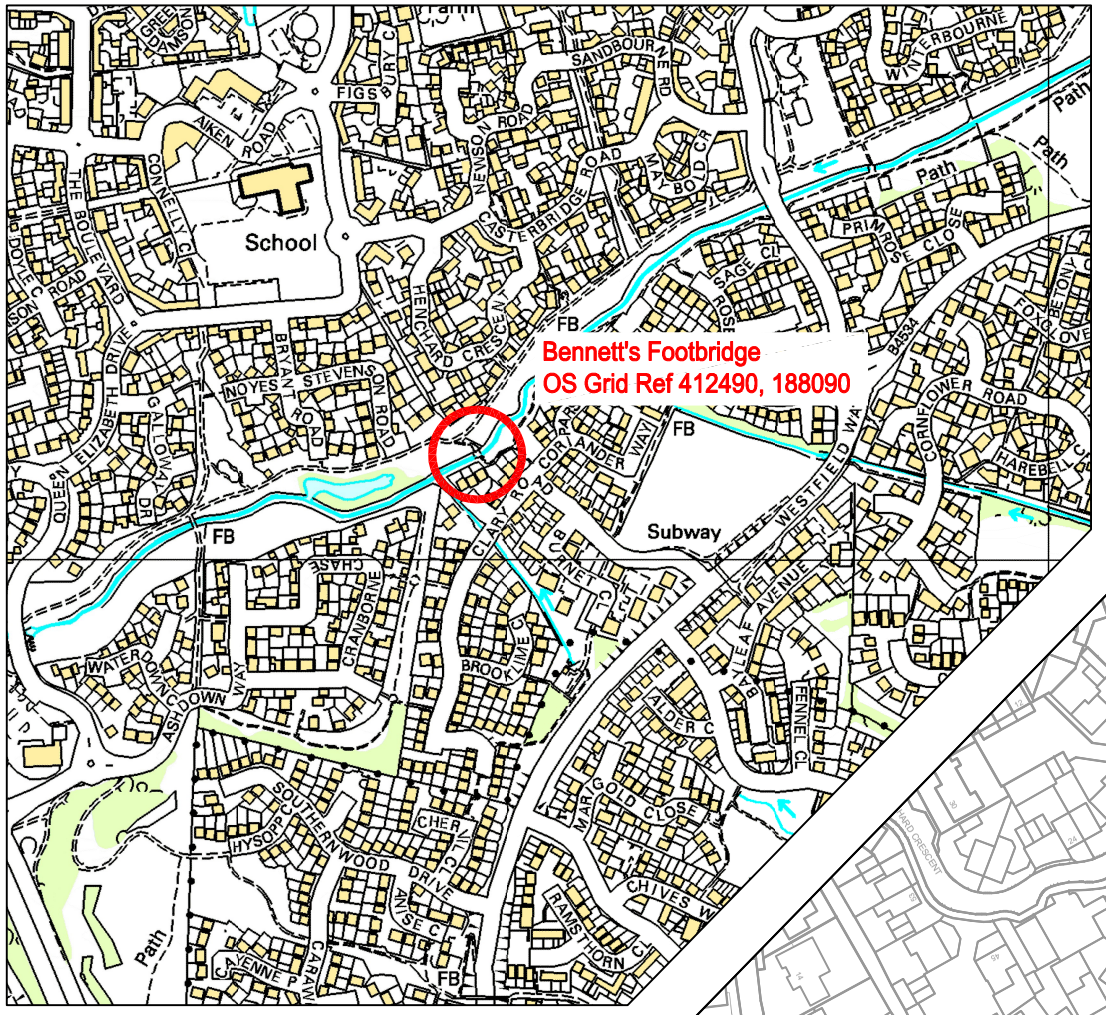

LOCATION PLAN
Not to Scale

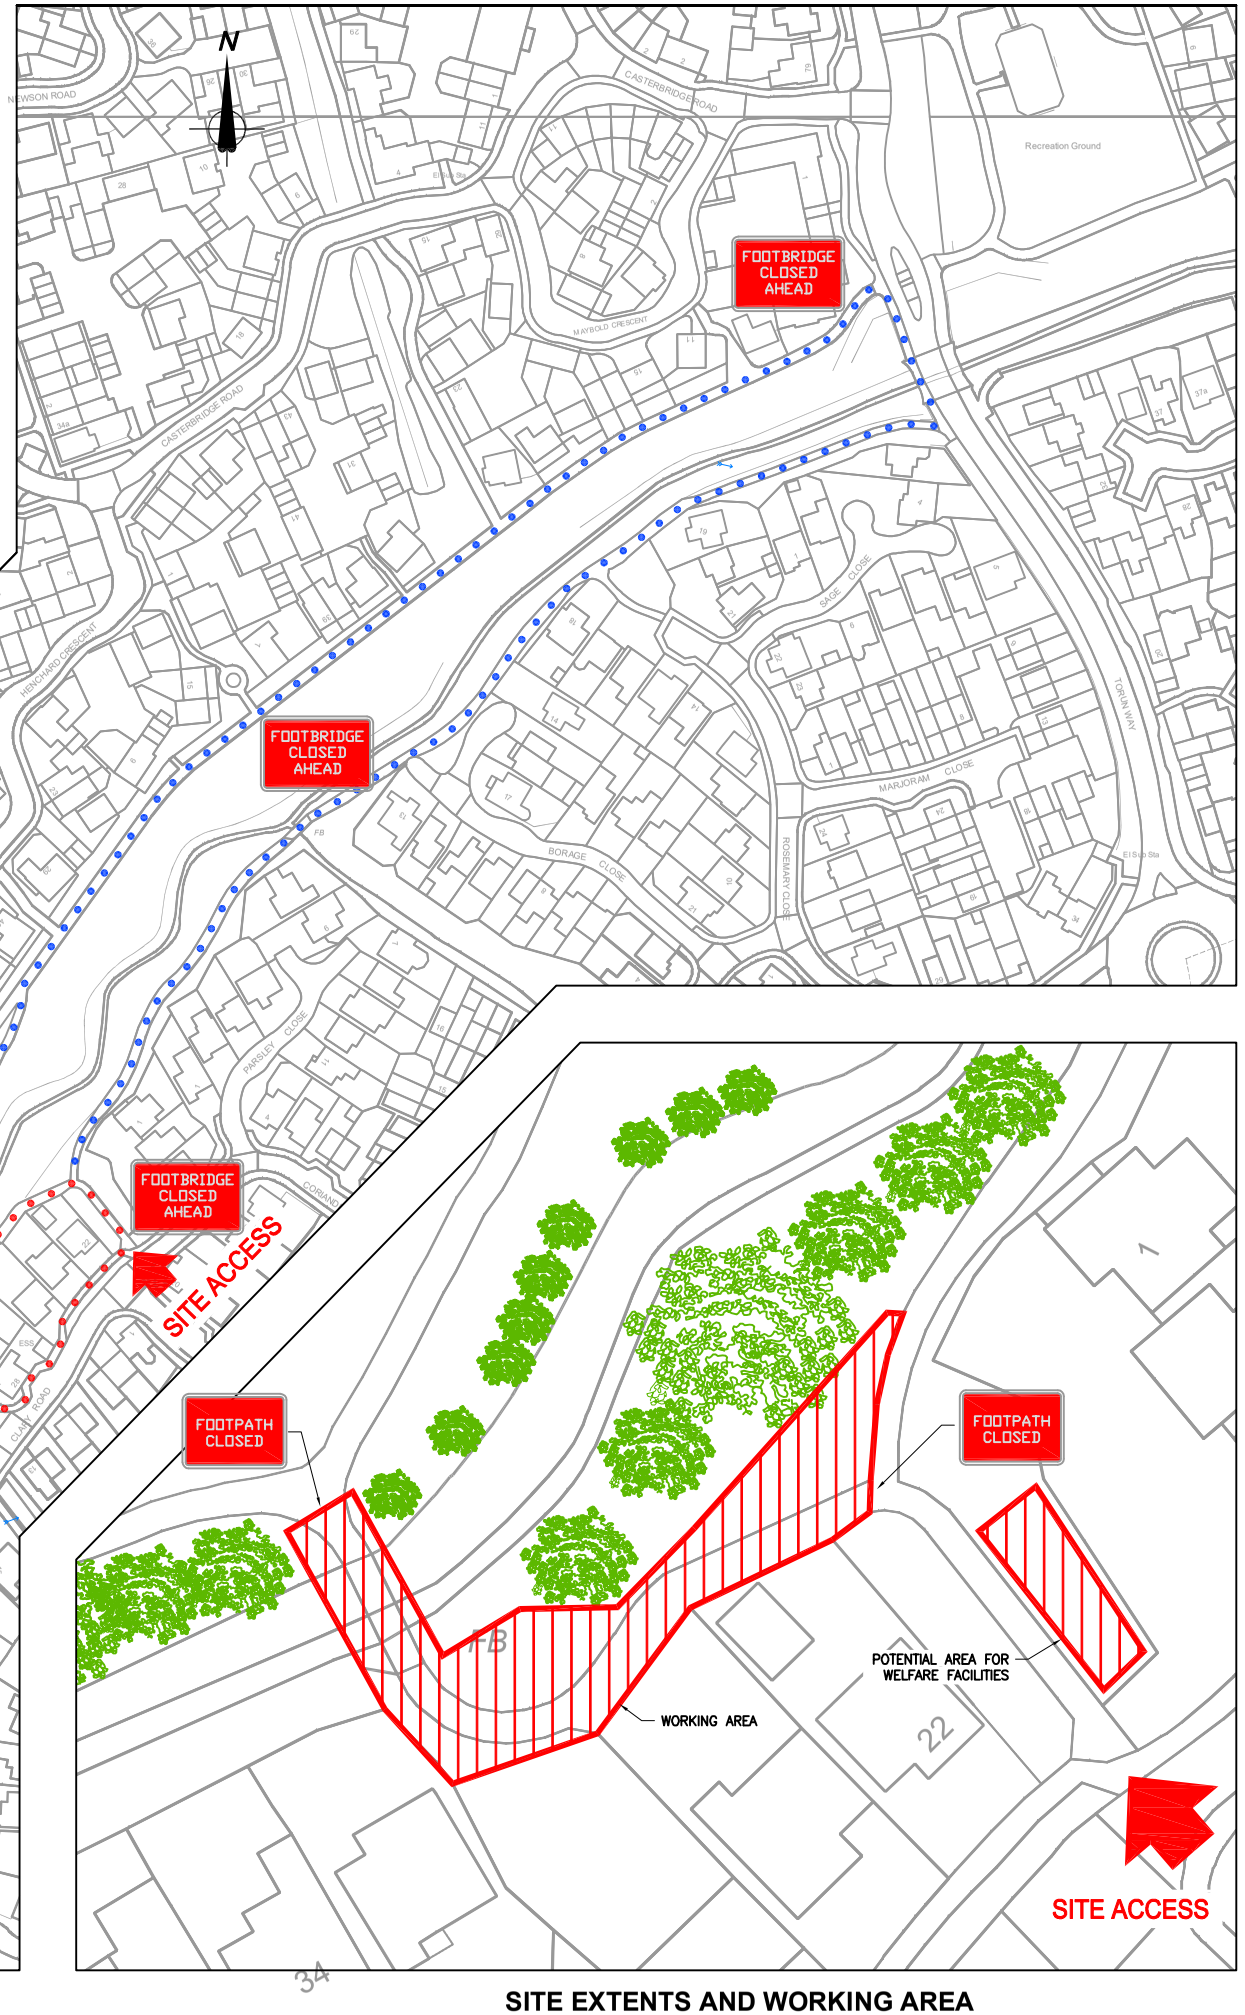

PEDESTRIAN DIVERSION ROUTES
Not to Scale

SITE EXTENTS AND WORKING AREA
Not to Scale

General Notes

1. This drawing is to be read in conjunction with all relevant contract drawings and specifications.
2. The Specification shall be the Specification for Highway Works.
3. All dimensions are given in millimetres unless stated otherwise.
4. All levels are in metres and relative to arbitary datum.
5. The Contractor shall be responsible for verifying all dimensions on site and ensuring that all dimensions and levels are consistent with other relevant drawings. Any discrepancies shall be reported to the Project Manager immediately.
6. The Contractor is to verify all setting out information including levels in relation to existing features before proceeding with any fabrication or construction work. The Designer is to be notified immediately of any discrepancies in order that any adjustments can be made.
7. Any services shown on these drawings are indicative only. The exact position of existing services should be confirmed by CAT scans or trial holes prior to excavation.

RESIDUAL RISKS
The following information has been taken from the Pre-Construction Information and Designers Risk Assessment.

1. Working in close proximity to the public.
2. Site security / unauthorised access.
3. Working at height.
4. Working over water.
5. Uncharted buried services.
6. Leptospirosis.
7. Uneven ground, slips, trips and falls.
8. Manual handling.
9. Hazardous materials, concrete.
10. Use of hand tools, whole body vibration.
11. Drug paraphernalia.
12. Noise, dust, environmental hazards.

This map is reproduced from Ordnance Survey material with the permission of Ordnance Survey on behalf of the Controller of Her Majesty's Stationary Office Crown copyright. Unauthorised reproduction infringes Crown copyright and may lead to prosecution or civil proceedings. Swindon Borough Council 100024296.

Rev	Description	By	Date	Chk'd	Auth

Client

Swindon Borough Council
Board Director of Service Delivery,
Wat Tyler House,
Swindon, SN12JG.
Telephone (01793) 445500

HIGHWAY INFRASTRUCTURE
ASSET MANAGEMENT

Title

S1035 - Bennetts Footbridge

Location Plan & Working Area

Sheet Size	Original Scale	Designed/Drawn	Checked	Authorised
A1	As Shown	SPW		
		Date 21/02/23	Date	Date

Drawing Number HIAM/22-23/S1035/001 Rev