A420 & GABLE CROSS ROUNDABOUT PROPOSAL

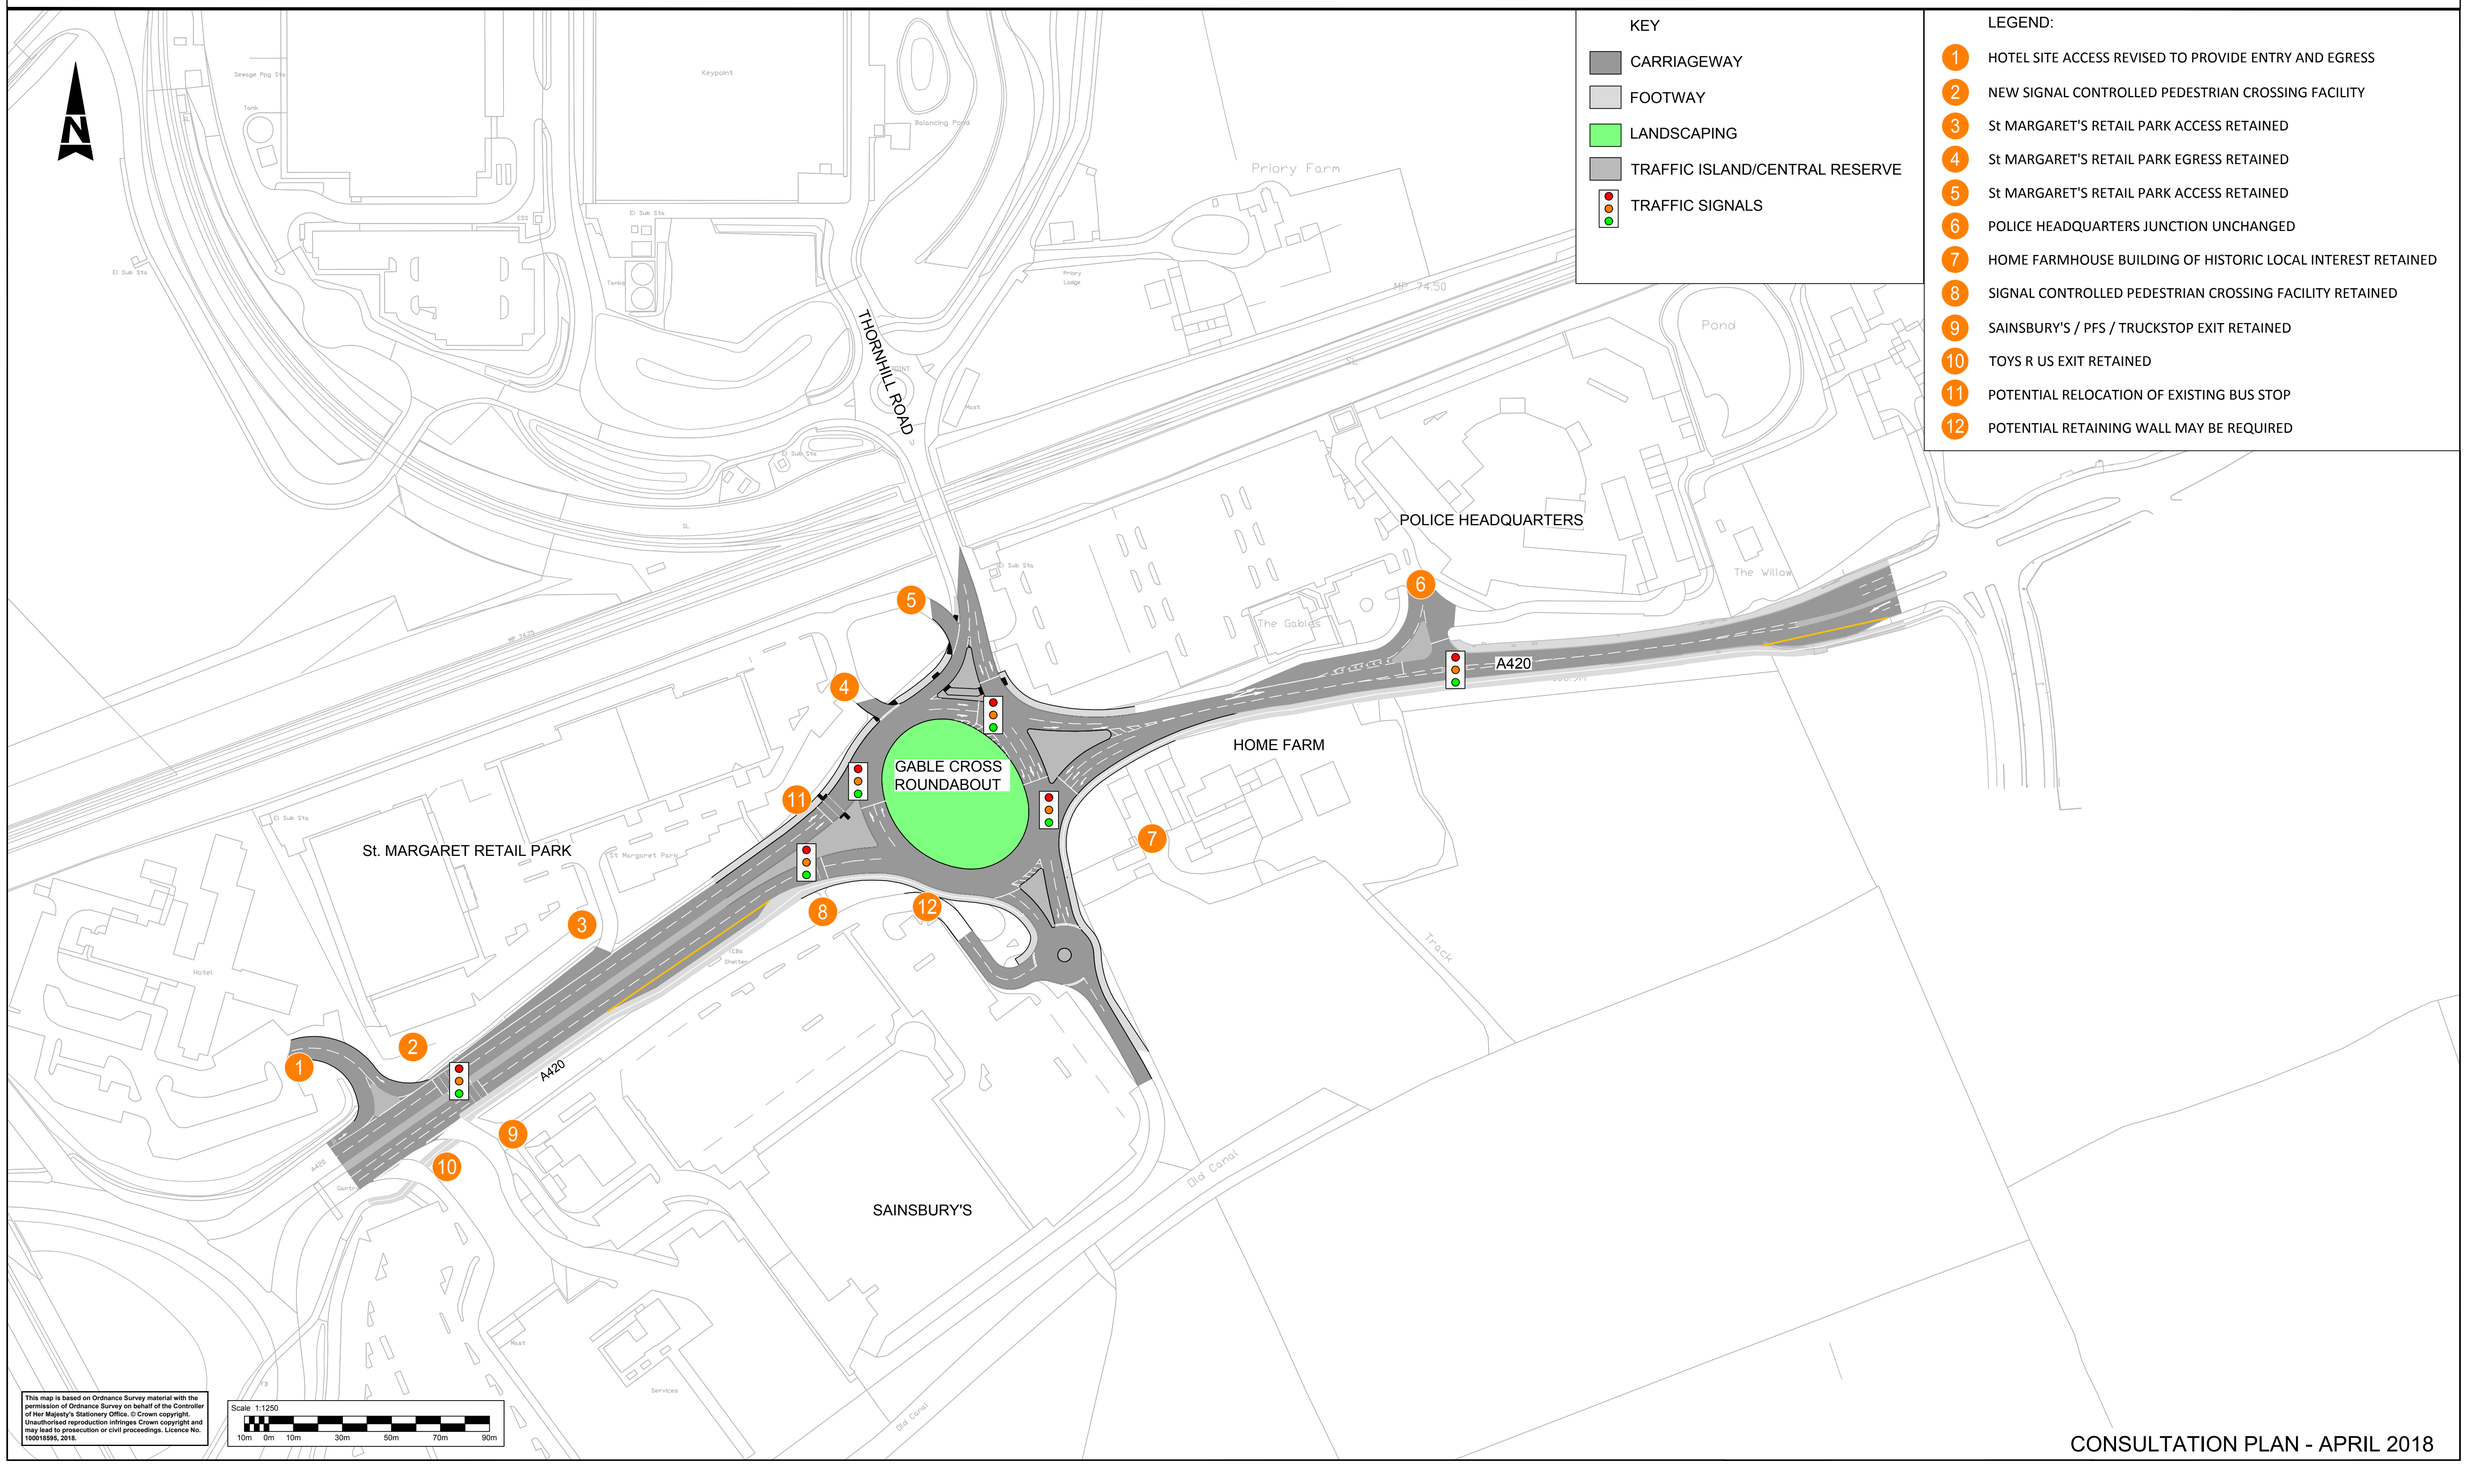

This map is based on Ordnance Survey material with the permission of Ordnance Survey on behalf of the Controller of Her Majesty's Stationery Office. © Crown copyright. Unauthorised reproduction infringes Crown copyright and may lead to prosecution or civil proceedings. Licence No. 100018595, 2018.

CONSULTATION PLAN - APRIL 2018