ATKINS

WHITE HART JUNCTION

Swindon Borough Council

LEGEND:

- CARRIAGEWAY
- FOOTWAY
- TRAFFIC ISLAND/CENTRAL RESERVE
- LANDSCAPING
- BRIDGE
- TRAFFIC SIGNALS
- EXISTING VEGETATION RETAINED
- EXISTING TREES RETAINED
- EMBANKMENTS BETWEEN ALLOTMENT PLOTS AND ADJACENT EXISTING VERGE AREAS
- NEW WOODLAND PLANTING
- NEW WOODLAND EDGE PLANTING
- NEW NATIVE HEDGE PLANTING
- NEW INDIVIDUAL TREES
- NEW SPECIES RICH GRASSLAND

1. DUAL CARRIAGEWAY SECTION OF MERLIN WAY MAINTAINED
2. NEW RETAINING WALL
3. NEW ALLOTMENT PARKING
4. REALIGNED SOUTHBOUND ON SLIP
5. NEW IMPROVEMENT TO SOUTHBOUND OFF-SLIP
6. MAINTAIN EXISTING ACCESS TO PROPERTIES AT ERMIN STREET
7. EXISTING ACCESS FROM ERMIN STREET TO BE CLOSED, EXTENSION OF ALLOTMENTS AT CLOSED SECTION
8. NEW NORTHBOUND ON-SLIP
9. NEW BRIDGE OVER RAILWAY
10. NEW ERMIN STREET CONFIGURATION
11. EXISTING ACCESS TO A419 TO BE RELOCATED
12. NEW SIGNALISED CROSSING
13. WIDEN CARRIAGEWAY TO THREE LANES AT WHITE HART ROUNDABOUT
14. NEW FULLY SIGNALISED ROUNDABOUT
15. EXISTING PIERS TO BE UPGRADED TO IMPACT PROOF AND RELOCATED AS NECESSARY
16. RELOCATED BUS STOP
17. NEW NOISE BARRIERS TO BE INSTALLED. EXTENT, HEIGHT AND SPECIFICATION TO BE DETERMINED FOLLOWING DETAILED ASSESSMENT. TYPICALLY THESE MAY BE 2 METRE HIGH CONCRETE, TIMBER OR PLASTIC PANELS
18. HEDGEROW SCREENING IN VICINITY OF THAMES WATER FACILITY - EXACT LENGTH AND PLANTING SPECIFICATION TO BE CONSIDERED DURING DETAILED DESIGN PHASE

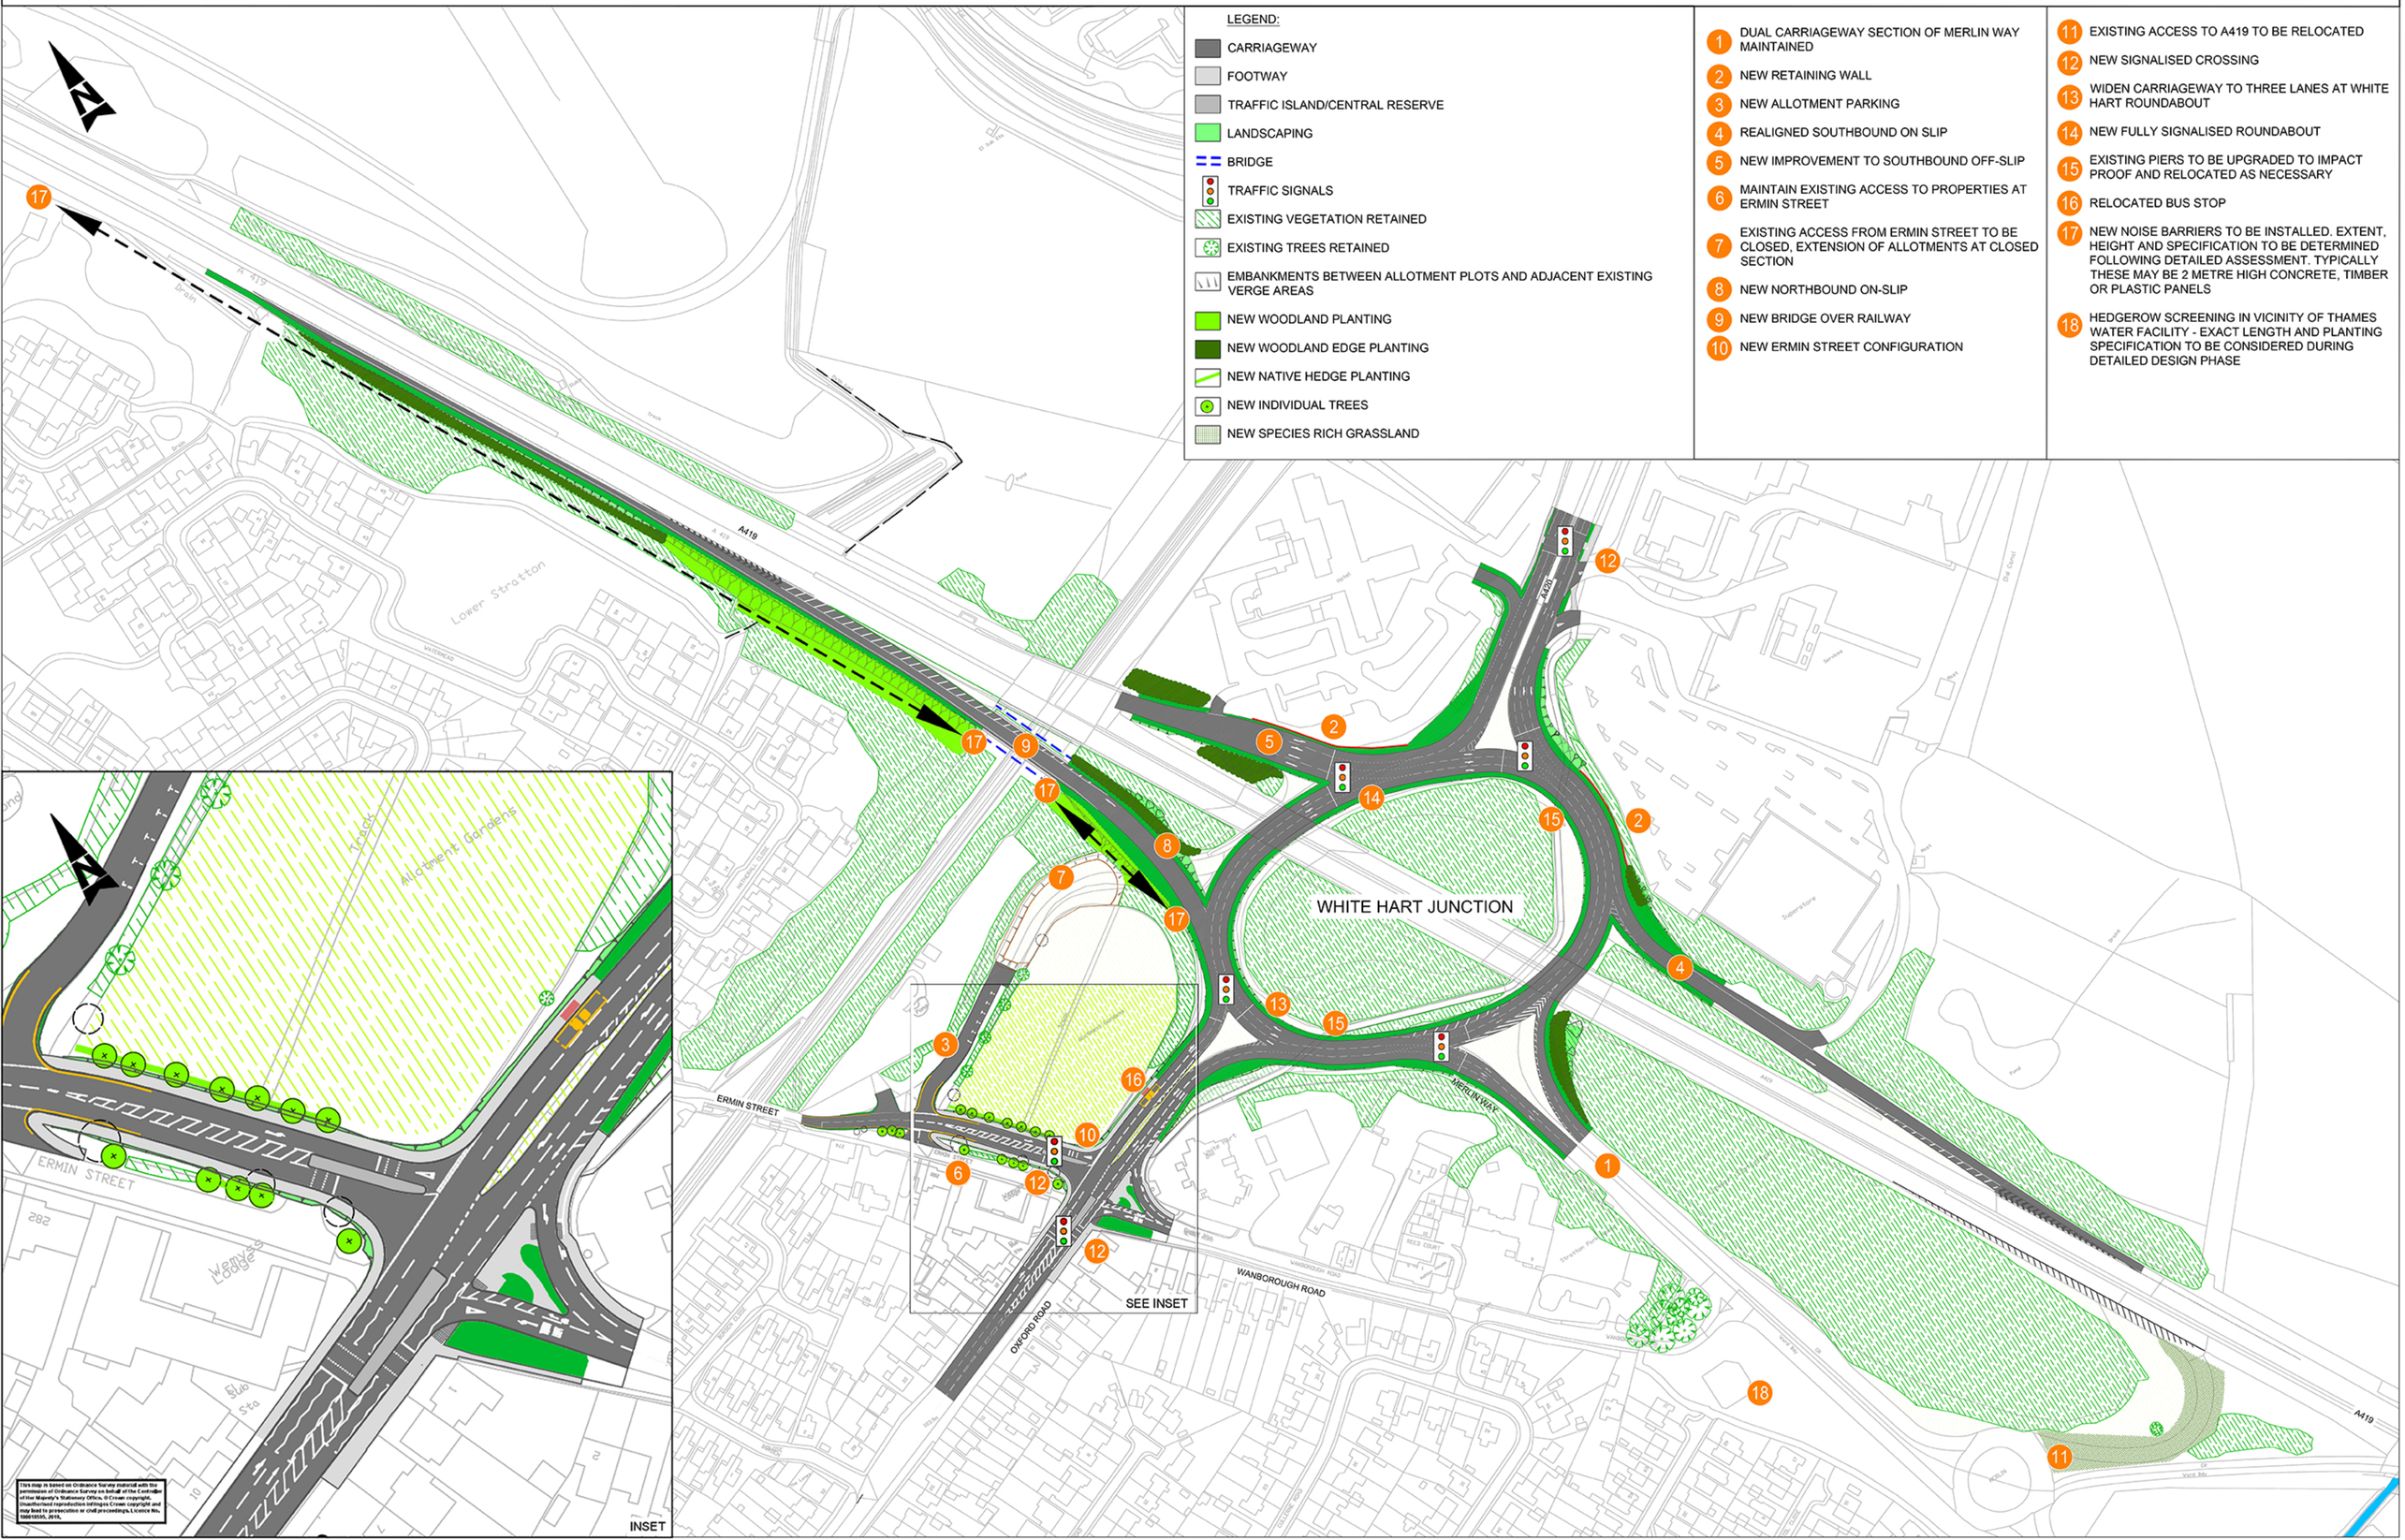

This map is based on Ordnance Survey material with the permission of Ordnance Survey on behalf of the Controller of Her Majesty's Stationery Office, © Crown copyright. Unauthorised reproduction infringes Crown copyright and may lead to prosecution or civil proceedings. Licence No. 100019555, 2019.