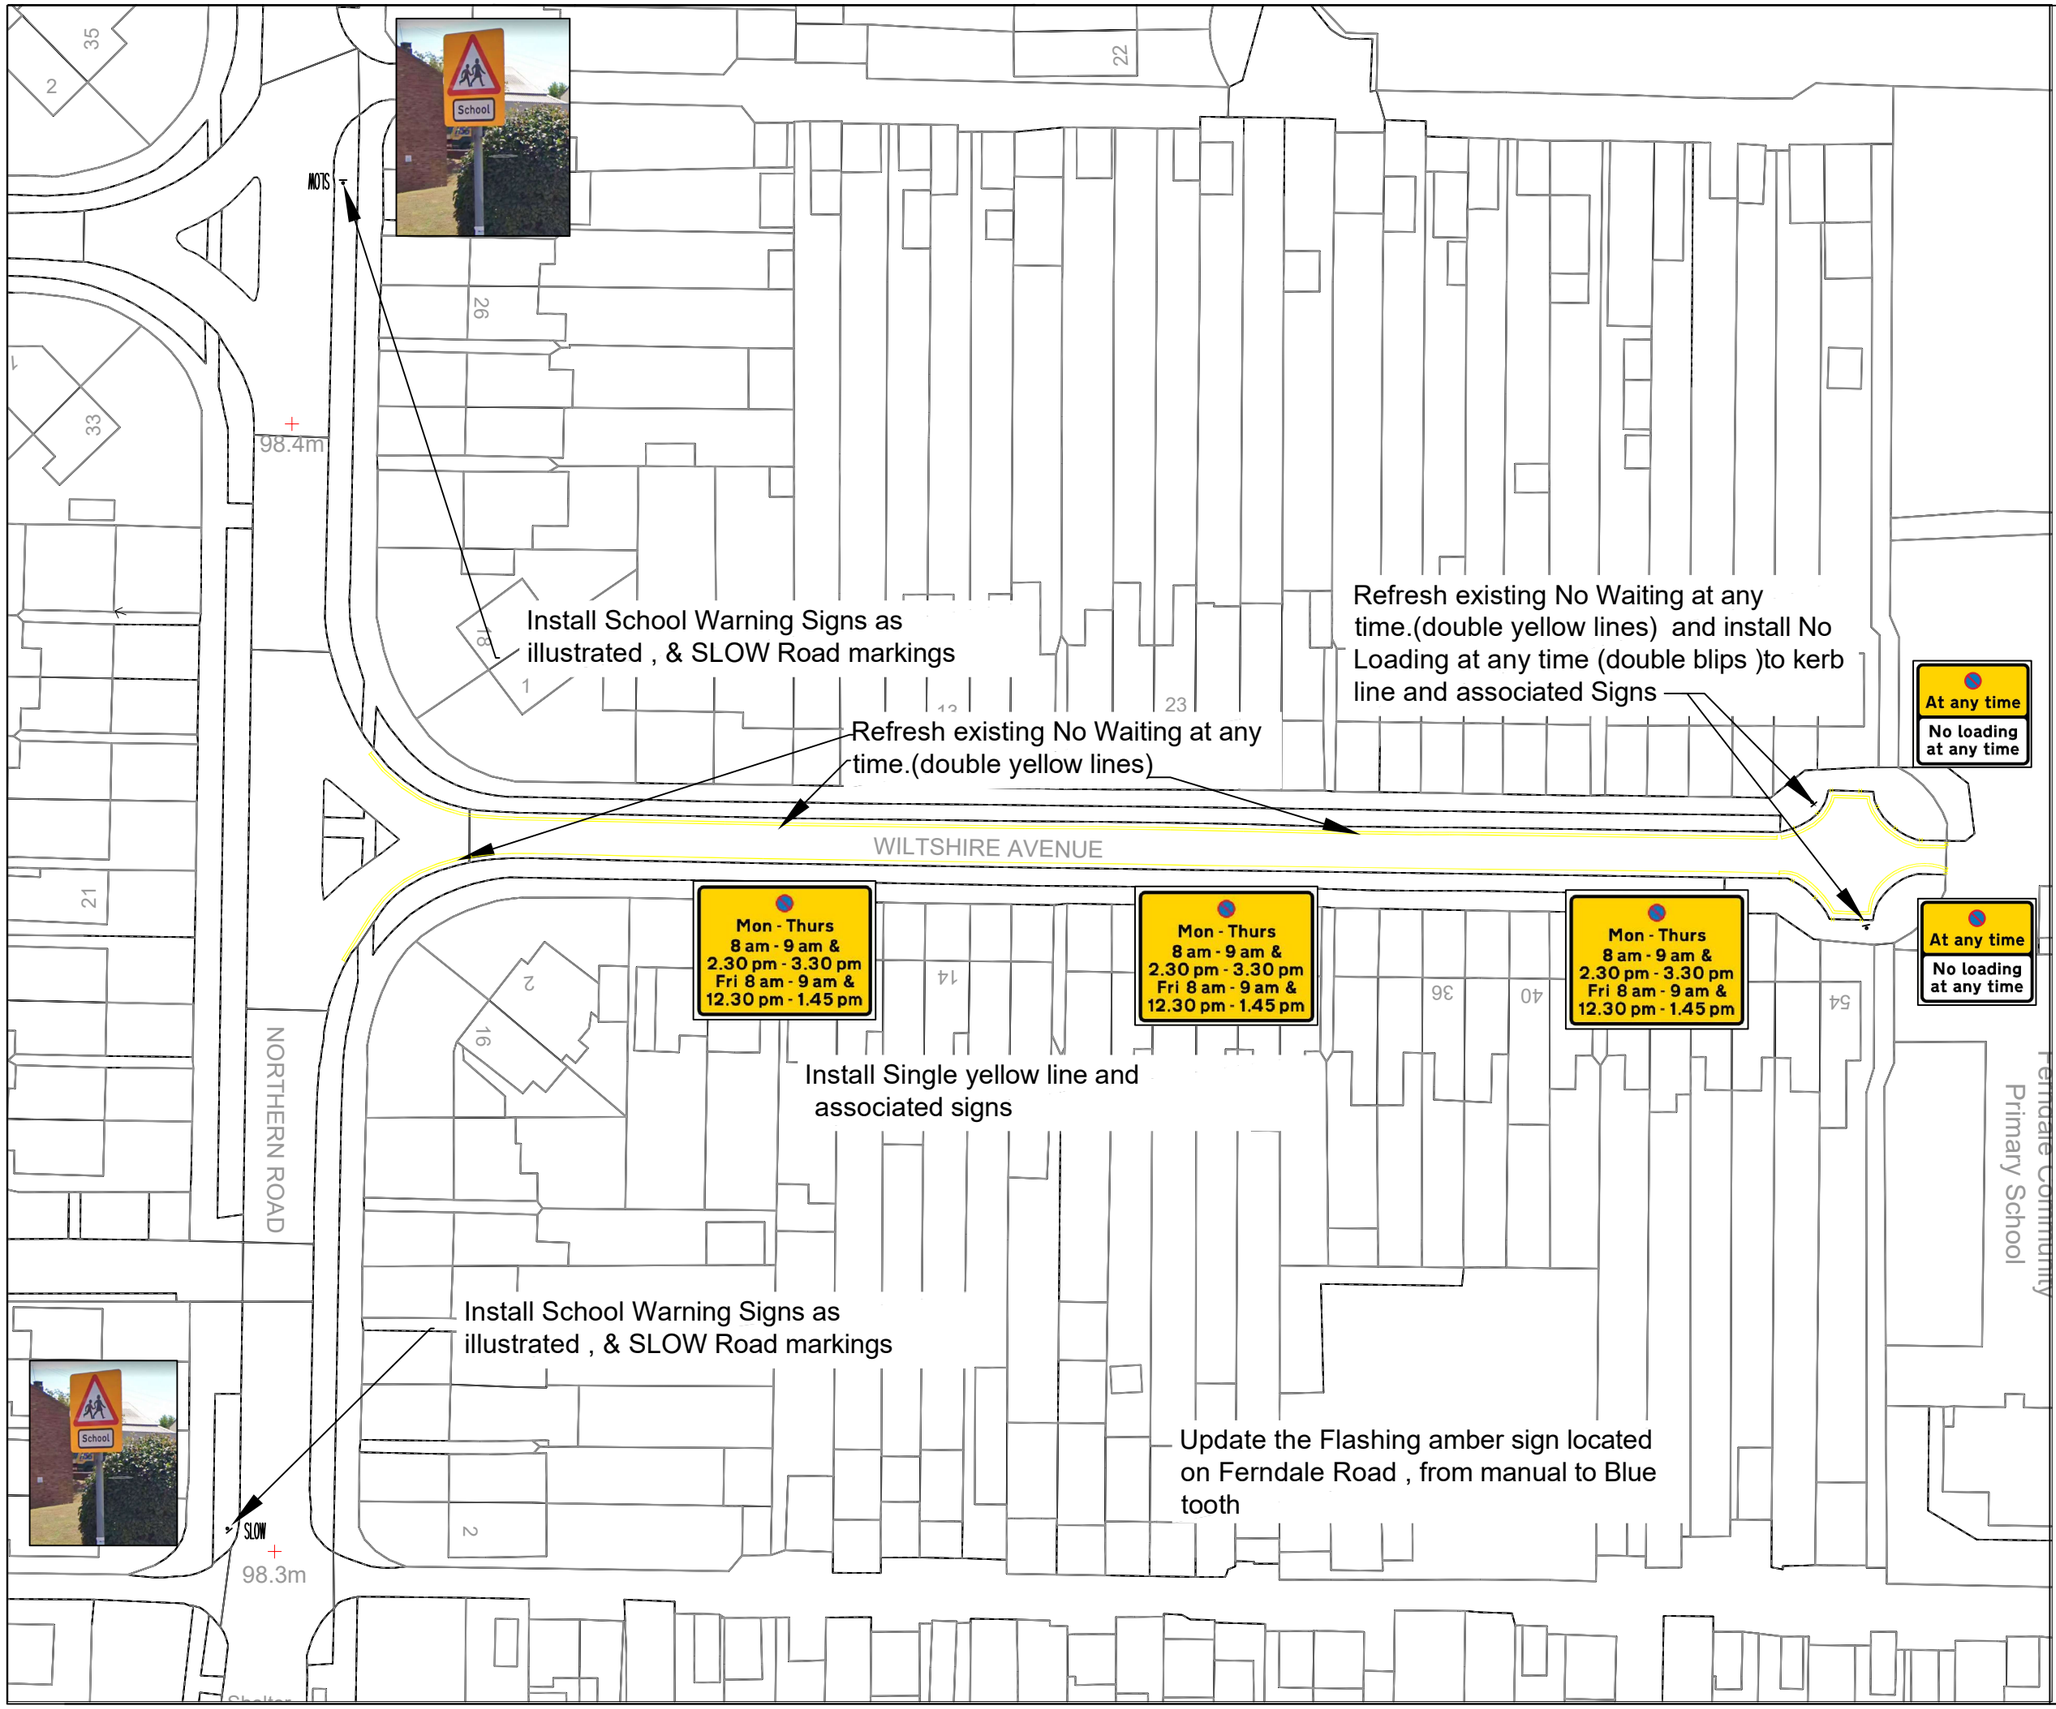

Revisions

Legend

All diagram numbers refer to the Traffic Signs Regulations and General Directions 2016 and its subsequent amendments

Proposed No waiting at any time (Double yellow Lines) dia 1018.1

Proposed No Loading at any time (Double Blips)

SLOW — Proposed SLOW marking dia 1024 1.6m, placed near Interactive sign

FOR INFORMATION

PRELIM DESIGN

This map is reproduced from Ordnance Survey material with the permission of Ordnance Survey on behalf of the Controller of Her Majesty's Stationary Office Crown copyright. Unauthorised reproduction infringes Crown copyright and may lead to prosecution or civil proceedings. Swindon Borough Council 100024296 (2022)

Swindon Borough Council

Joe Carter
Interim Head of Strategic Transport and Infrastructure.
Wat Tyler House West,
Swindon, SN1 2JG
Telephone (01793) 463000

Interim Head of Strategic Transport and Infrastructure.

Client: Traffic Management & Road Safety

School Safe Environment Zone

Year 3 Prelim Design

Ferndale Primary School

Wiltshire Avenue

Designed	Scale	Date	Revision
JF	NTS	November 2022	2
Drawn: JF	Drawing no.		
Checked: GB	T20012/332		