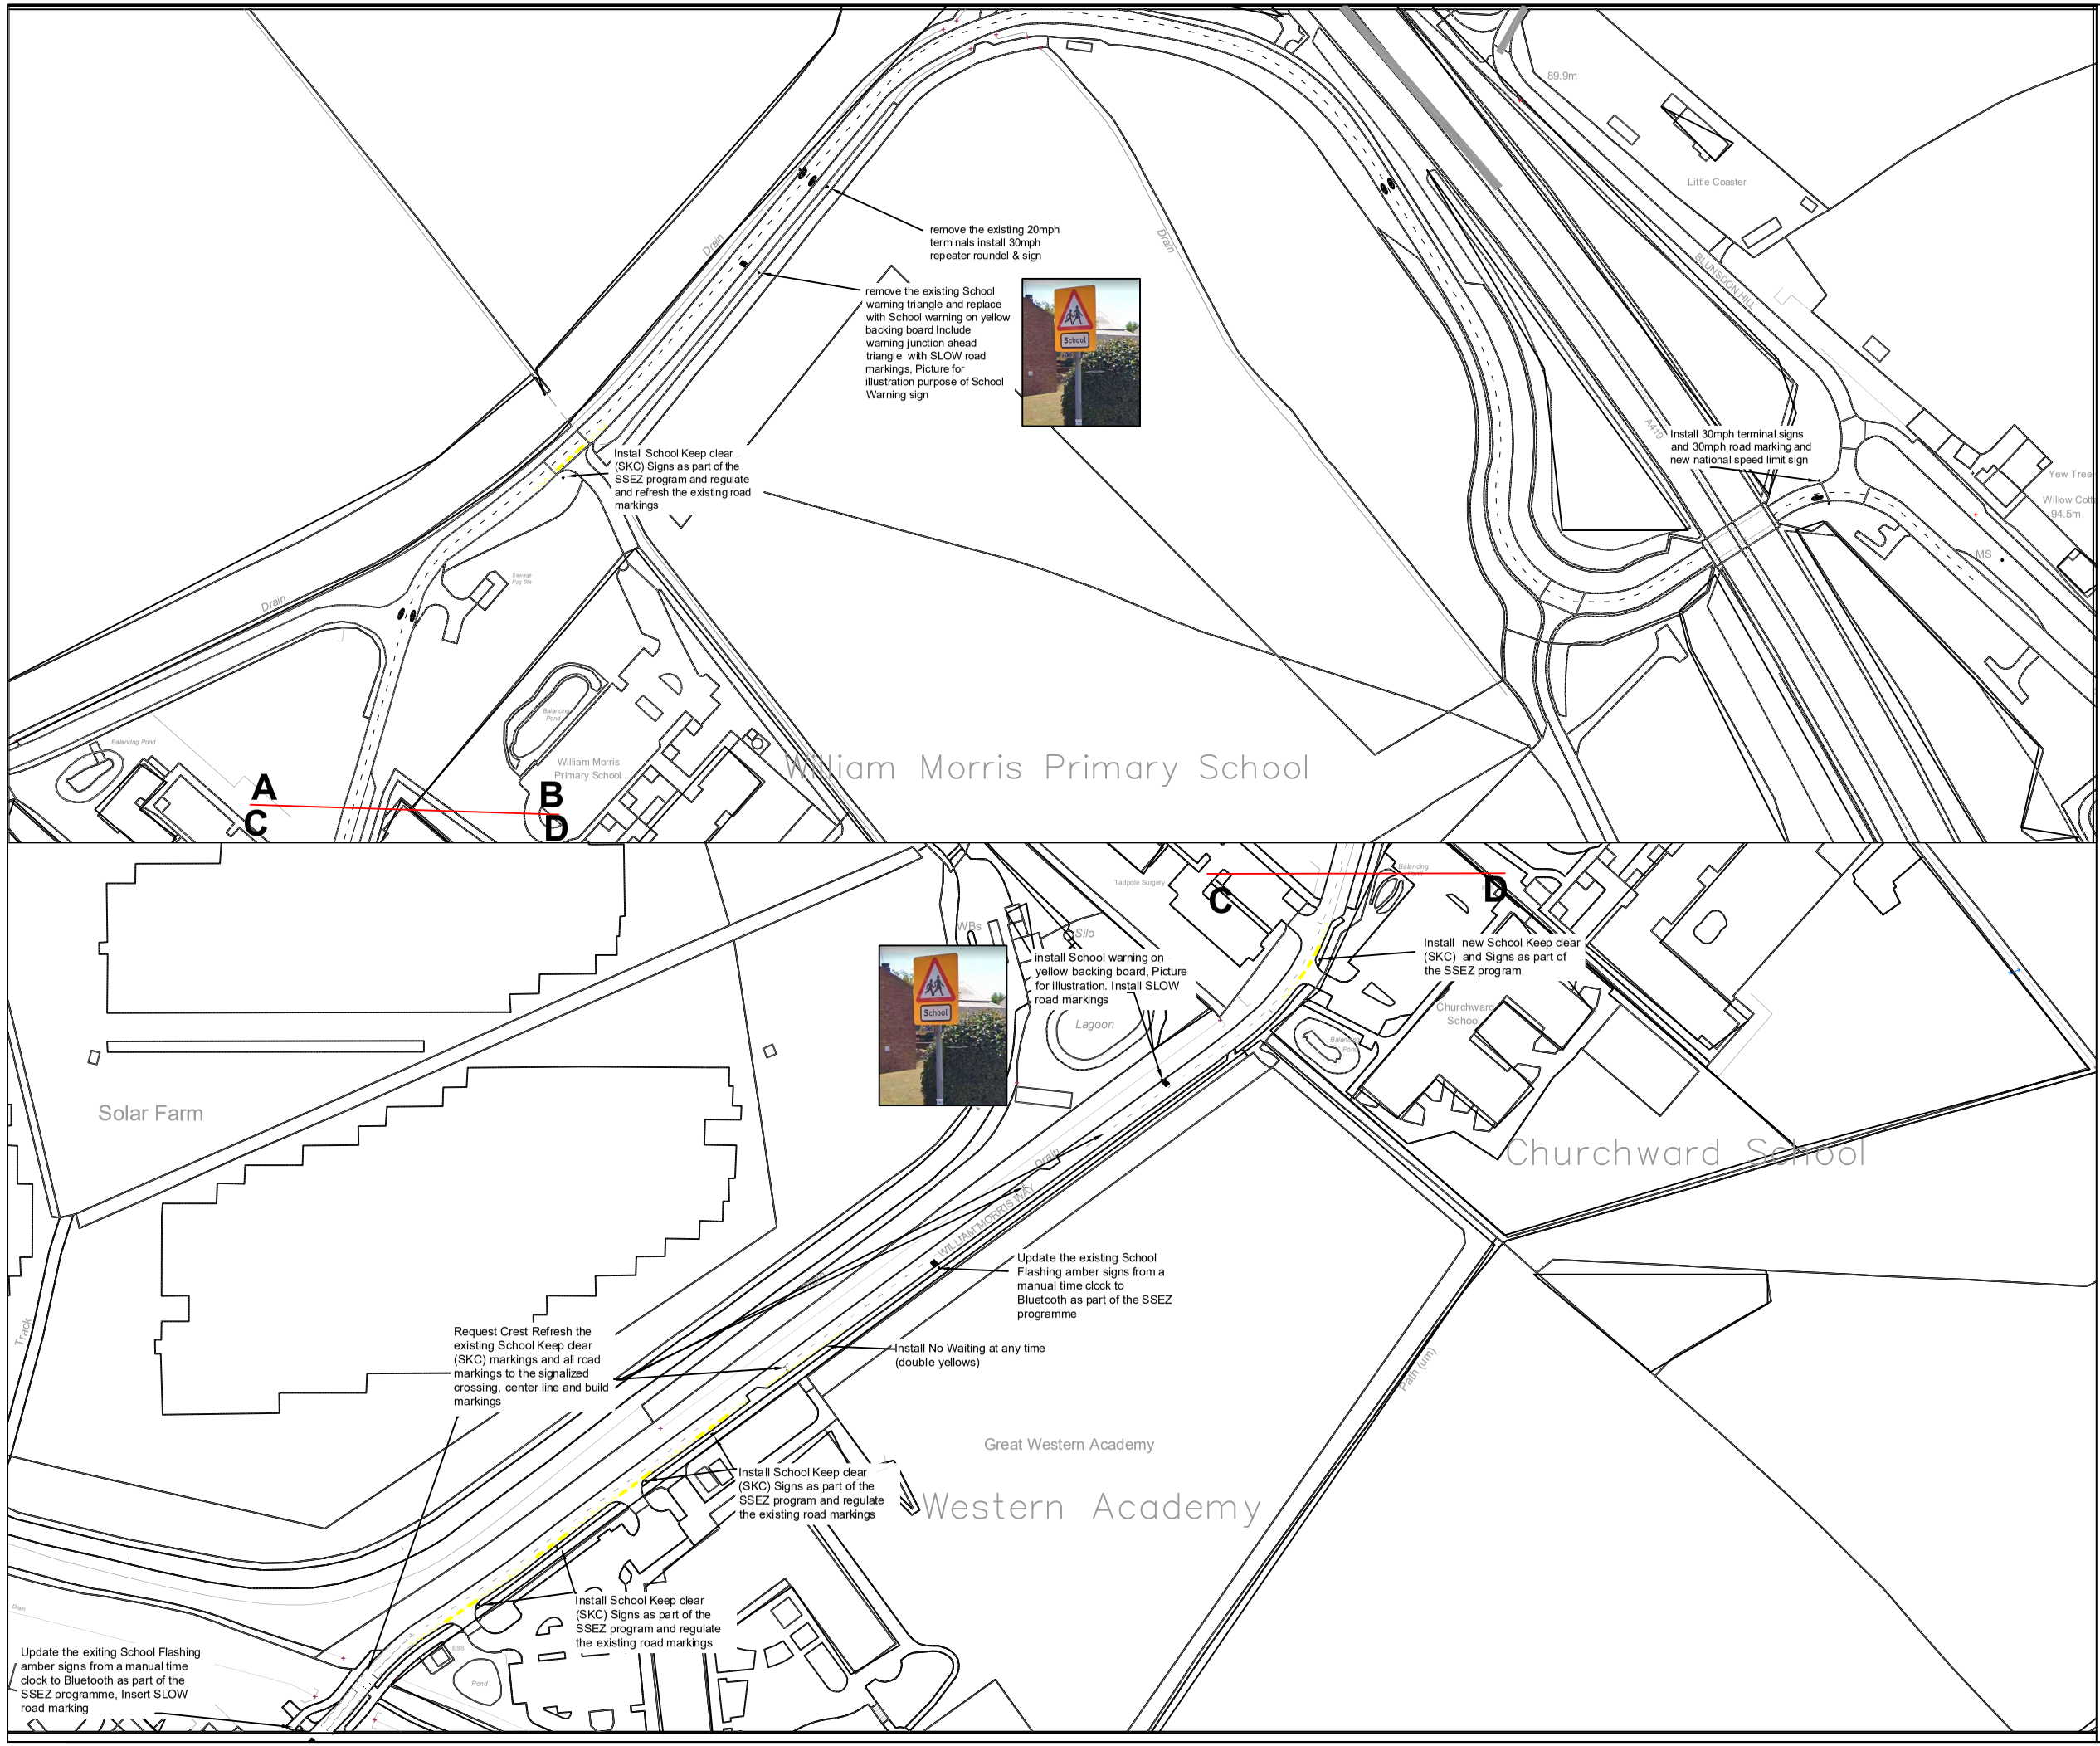

Revisions

Legend

All diagram numbers refer to the Traffic Signs Regulations and General Directions 2016 and its subsequent amendments

Proposed No waiting at any time (Double yellow Lines) dia 1018.1

SCHOOL KEEP CLEAR

Proposed No stopping on entrance markings (School Keep Clear) dia 1027.1 and associated signs and posts

SLOW

Proposed SLOW marking dia 1024 1.6m, placed near Interactive sign

30

Proposed 30mph repeater Signs & Roundels

FOR INFORMATION

PRELIM DESIGN

This map is reproduced from Ordnance Survey material with the permission of Ordnance Survey on behalf of the Controller of Her Majesty's Stationary Office Crown copyright. Unauthorised reproduction infringes Crown copyright and may lead to prosecution or civil proceedings. Swindon Borough Council 100024296 (2022)

Swindon Borough Council

Joe Carter
Interim Head of Strategic Transport and Infrastructure.
Wat Tyler House West,
Swindon, SN1 2JG
Telephone (01793) 463000

Interim Head of Strategic Transport and Infrastructure.

Client: Traffic Management & Road Safety

School Safe Environment Zone

Year 3 Prelim Design

William Morris Way

Designed	Scale	Date	Revision
JF	NTS	September 2022	0
Drawn: JF	Drawing no.		
Checked: GB	T20012/327		