LOCATION PLAN

SCALE 1:2000

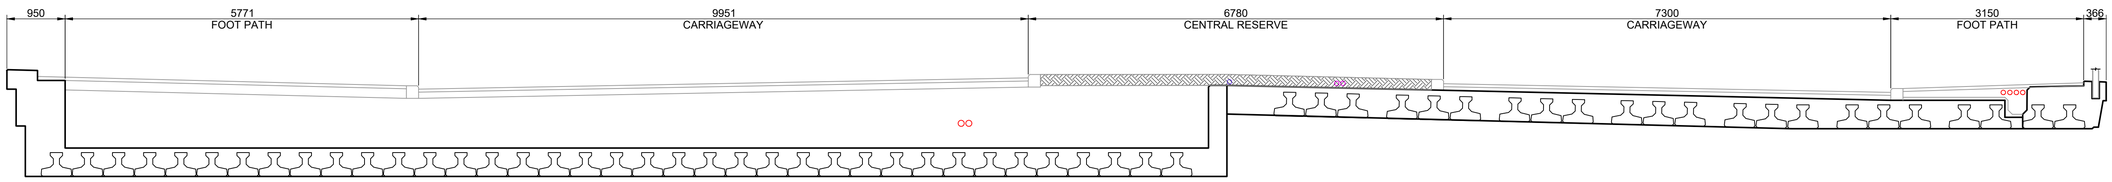

TYPICAL CROSS SECTION THROUGH COATE BRIDGE

SECTION FACING TOWARDS WEST

SCALE 1:50

This map is based on Ordnance Survey material with the permission of Ordnance Survey on behalf of the Controller of Her Majesty's Stationary Office. © Crown Copyright. Unauthorised reproduction infringes Crown copyright and may lead to prosecution or civil proceedings. Swindon Borough Council 100024296 (2017)

NOTES:

1.1 ALL DIMENSIONS ARE IN MILLIMETRES UNLESS OTHERWISE STATED.

1.2 SERVICES LOCATIONS ARE BASED UPON INFORMATION SUPPLIED BY THE STATUTORY UNDERTAKERS. THE CONTRACTOR SHALL ESTABLISH THE EXACT LOCATIONS OF SERVICES AND OTHER BRIDGE FURNITURE ITEMS PRIOR TO COMMENCEMENT OF THE WORKS.

SAFETY, HEALTH AND ENVIRONMENTAL INFORMATION

In addition to the hazards/risks normally associated with the types of work detailed on this drawing, note the following significant residual risks (Reference shall also be made to the design hazard log).

Construction
NONE

Maintenance / Cleaning
NONE

Use
NONE

Decommissioning / Demolition
NONE

Rev	Drawn / Des	Checked	Approved	Date
P01.1	---	---	---	---

FIRST ISSUE

Description

Drawing Status: Fit for internal review and comment

Suitability: S3

ATKINS
Member of the SNC-Lavalin Group
5th Floor, Milford House
1 Milford Street
Swindon, Wiltshire
SN1 1DW
United Kingdom
Tel: +44 (0)1793 538000
Fax: +44 (0)1793 516916
www.atkinsglobal.com

Copyright © Atkins Limited (2018)

Client: Swindon Borough Council

Project Title: Coate Bridge Waterproofing

Drawing Title: LOCATION PLAN & EXISTING BRIDGE SECTION

Scale	Designed / Drawn	Checked	Approved	Authorised
AS SHOWN	---	---	---	---
Original Size	**Date**	**Date**	**Date**	**Date**
A1	---	---	---	---

Drawing Number

Project	Originator	Volume	Location	Type	Role	Number
5160340	ATK	CB	ZZ	DR	S	000025

Job No. 5160340

Revision P01

Millimetres 0 10 100

DO NOT SCALE

Plotted: Feb 17, 2021 - 5:56pm by: WALT5608