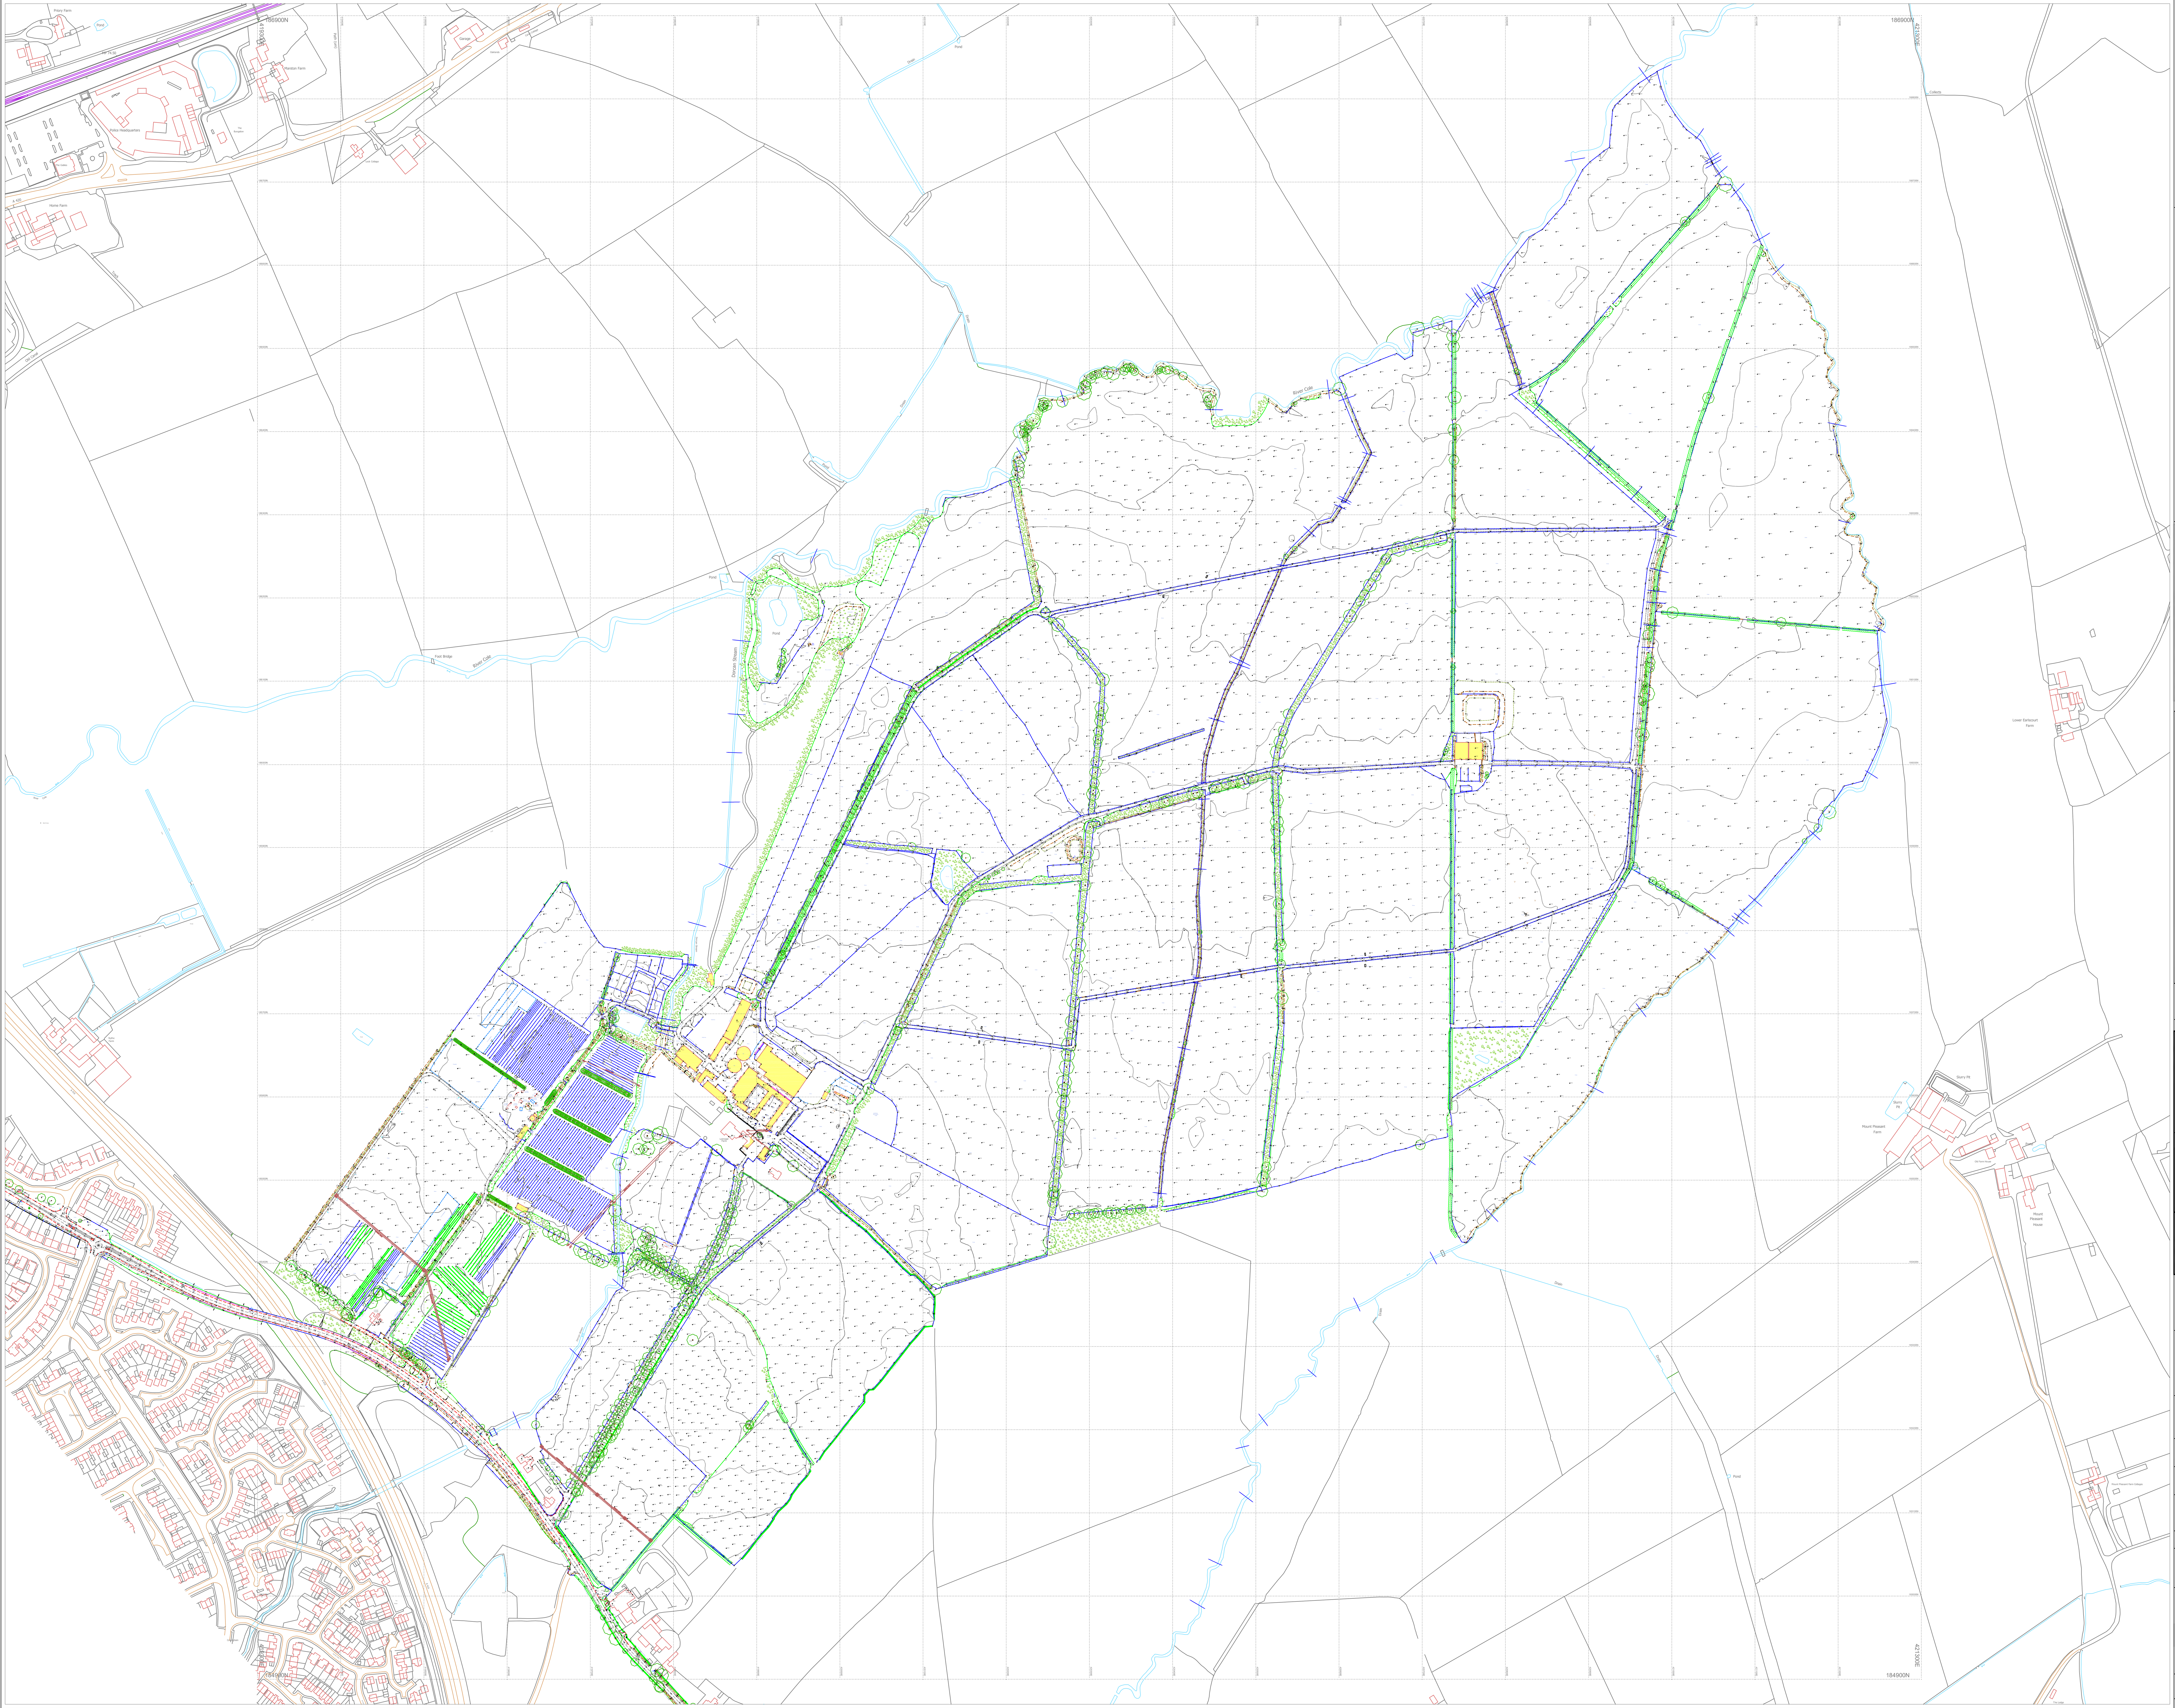

N

Station Information:

Station	Easting (m)	Northing (m)	Level (m)
GH1	421251.352	186169.796	90.720
GH2	420994.143	186283.356	89.737
GH3	421081.963	186679.532	89.134
GH4	420783.770	186003.759	91.466
GH5	420535.873	185997.497	91.280
GH6	420289.550	185937.694	91.142
GH7	420012.320	185919.375	91.595
GH8	420538.739	185758.320	91.788
GH9	420266.488	185658.455	91.855
GH10	419973.563	185488.660	93.318
GH11	419813.656	185348.951	93.285
GH12	419744.504	185243.718	93.979
GH13	419875.603	185515.112	93.344
GH14	419650.765	185079.154	93.304
GH15	419600.477	185622.051	92.073
N1	419015.449	185474.746	95.427
N2	419118.143	185411.514	95.287
N3	419290.925	185344.798	101.836
N5	419502.738	185251.377	96.394
N6	419567.601	185195.133	94.195
N10	419776.711	184910.175	95.259
N11	419853.273	184817.358	95.692
N12	419920.282	184759.709	95.969

Note:

Some services may have been omitted due to parked vehicles.
The Ordnance Survey tile is to be used as a guide only.

OS Buildings — *Surveyed Buildings*

This survey has been orientated to the Ordnance Survey (O.S) National Grid (OSGB36) via Global Navigational Satellite Systems (GNSS) and the O.S. Active Network (OS Net).

A true OSGB36 coordinate has been established near to the site centre via a transformation using the OSTN02 & OSGM02 transformation models.
The survey has been correlated to this point and a further one or more OSGB36 points established to create a true O.S. bearing for angle orientation.

No scale factor has been applied to the survey therefore the coordinates shown are arbitrary & not true O.S. Coordinates which have a scale factor applied.

Please refer to Survey Station Table to enable establishment of the on-site grid.

Legend:

Buildings; Wall; Kerb line; Line marking; Drop kerb; Centre line; Overhead Cable; Concrete edge; Tarmac edge; Grass verge; Canopy/Overhang; Verge; Station and Name; Station Level; Tree / Bush / Sapling; Area of Undergrowth; Woodland; R: Ridge Level; E: Eaves Level; F: Flat Roof Level; Gate

Fence types: IW Interwoven; IR Iron Railings; WM Wire Mesh; P/R Post & Rail; P/W Post & Wire; C/L Chain Link; W/P Wooden Panels; C/P Concrete Panels; S/P Steel Palisade

IC	Inspection chamber	Boll	Bollard		
Pinv	Pipe invert	IB	Illuminated bollard		
Gy	Gully	Bin	Rubbish bin		
Bg	Back gully	Vp	Vent pipe		
Dp	Down pipe	Grl	Ground light		
Pipe	Pipe above ground	Lbox	Letter box		
MH	Manhole	Ldr	Ladder		
WL	Water level	Sty	Stile		
Fl	Flood light	IFL	Internal floor level		
Lp	Lamp post	THL	Threshold level		
Tp	Telegraph post	Sp	Sign post		
Ep	Electricity post	TH	Trialhole		
Tl	Traffic light	BH	Borehole		
Bus	Bus stop	ELC	Electric		
Sv	Stop valve	BT	British Telecom		
St	Stop tap	Cbox	Control box		
Er	Earth rod	TT	Tactile		
Wm	Water meter	BP	Brick paved		
Gas	Gas valve	CPS	Concrete paving slabs		
Av	Air valve	CVR	Cover		
ICU	Unidentified inspection	IC	Inspection chamber		
Wo	Wash out	Rwall	Retaining wall		
Re	Rodding eye	UTL	Unable to lift		
BB	Belisha beacon	TCL	Tree canopy level		
CTV	Cable tv	G:	Girth		
Mkr	Marker post	MG	Multi girth		
Gmkr	Gas marker post	Stmp	Tree Stump		
So	Soffit	CL:	Cover level		
		IL:	Invert level		

Rev	Date	Description	Drawn	Q. Ref.

greenhatch group

- Topographical Surveys
- Site Engineering
- Utility / CCTV Surveys
- Measured Building Surveys
- 3D Laser Scanning
- Revit & BIM Models

Rowan House
Duffield Road
Little Eaton
Derby
DE21 5DR
Tel (01332) 830044 Fax (01332) 830055
admin@greenhatch-group.co.uk
www.greenhatch-group.co.uk

St Albans: Quill House, 91 High Street, Markyate, St Albans, AL3 8JG. t. (01582) 842745 f. (01582) 849358

Newcastle: 24 Riverside Studios, Amethyst Road, Newcastle Bus. Park, Newcastle-U-Tyne, NE4 7YL. t. (01912) 736391 f. (01912) 738557

Poland: ul. Panewnicka 91, 40-761 Katowice, Poland. t. 0048 32 202 2292 www.greenhatch.pl

CLIENT: **Peter Brett Associates**

PROJECT: **Eastern Viilages Swindon**

TITLE: **Topographical Survey**

SCALE	DATE
A0@ 1: 2500	Oct 13
DRAWN	QUALITY REF
SS/LP/CS	G840

Level datum	See Notes
Grid orientation	See Notes
Job number	18842
Drawing No.	Rev.
18422_OGL	1

Comments

This plan should only be used for its original purpose. Greenhatch Group accepts no responsibility for this plan if supplied to any party other than the original client.
All dimensions should be checked on site prior to design and construction.
Drainage information (where applicable) has been visually inspected from the surface and therefore should be treated as approximate only.

Notes:

©Copyright Greenhatch Group. 06/07/13