GREENBRIDGE ROUNDABOUT IMPROVEMENTS

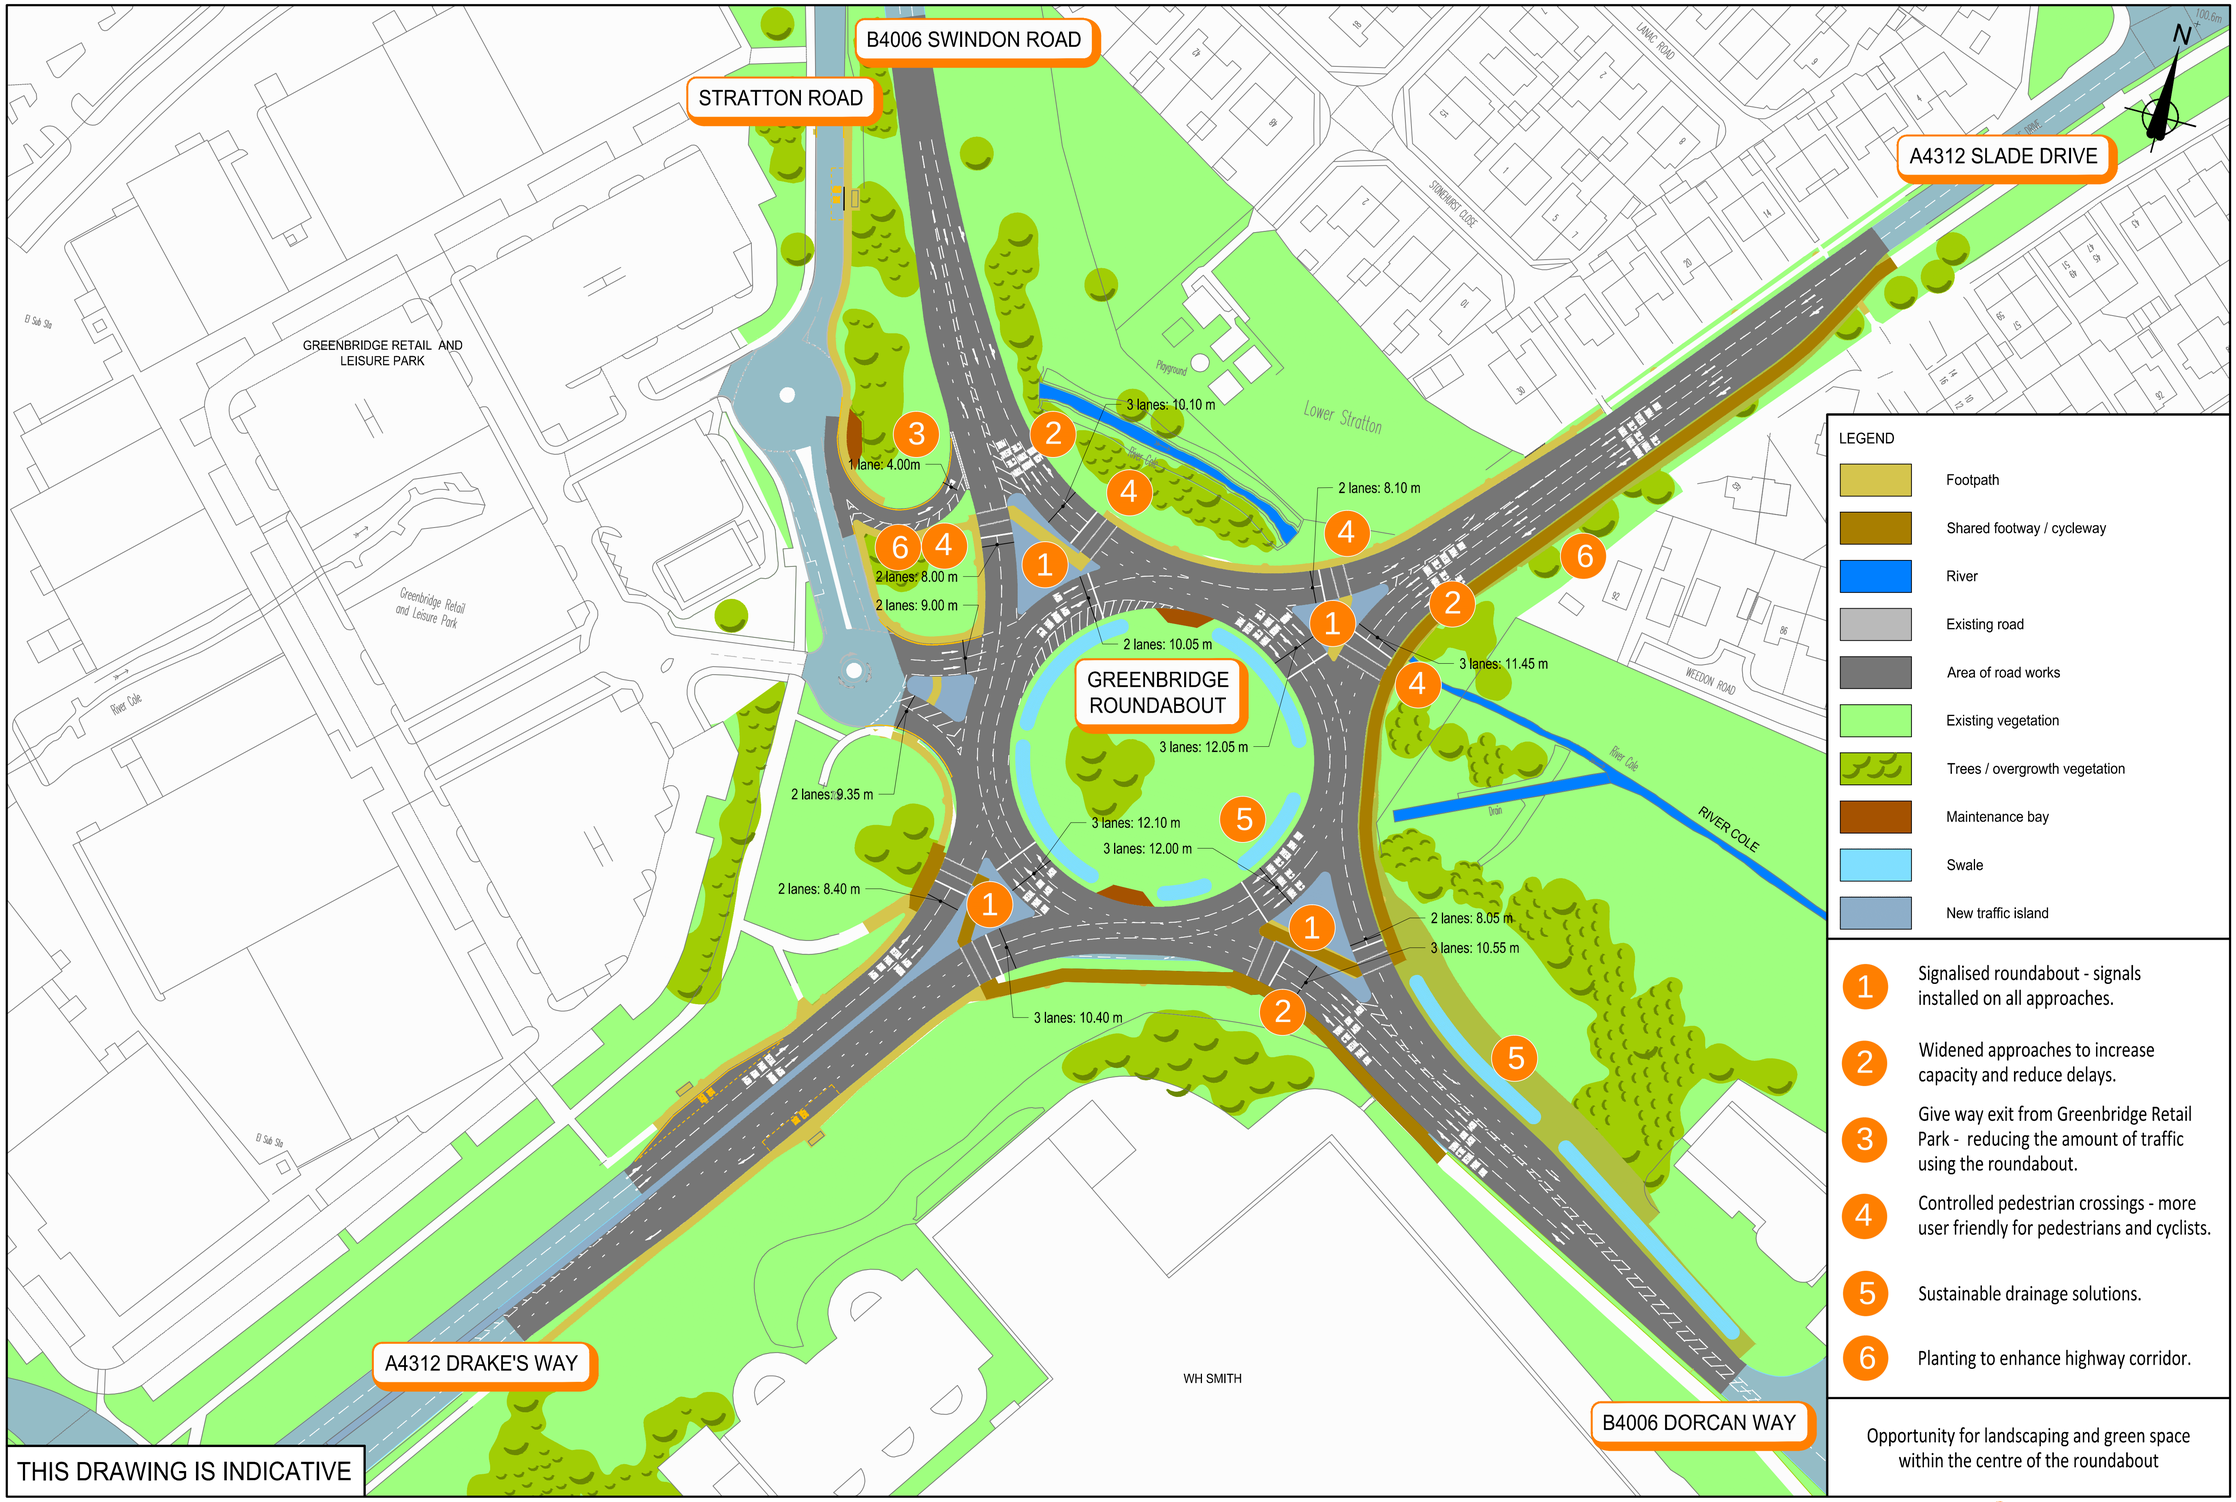

CH2MHILL

Swindon Borough Council